



PROPOSED FRONT ELEVATION - HIGH ROAD
SCALE: 1:100 @ A1

PROPOSED SIDE ELEVATION
SCALE: 1:100 @ A1

PROPOSED REAR ELEVATION
SCALE: 1:100 @ A1

PROPOSED SIDE ELEVATION
SCALE: 1:100 @ A1




EXISTING FRONT ELEVATION - HIGH ROAD
SCALE: 1:100 @ A1

EXISTING SIDE ELEVATION
SCALE: 1:100 @ A1

EXISTING REAR ELEVATION
SCALE: 1:100 @ A1

EXISTING SIDE ELEVATION
SCALE: 1:100 @ A1

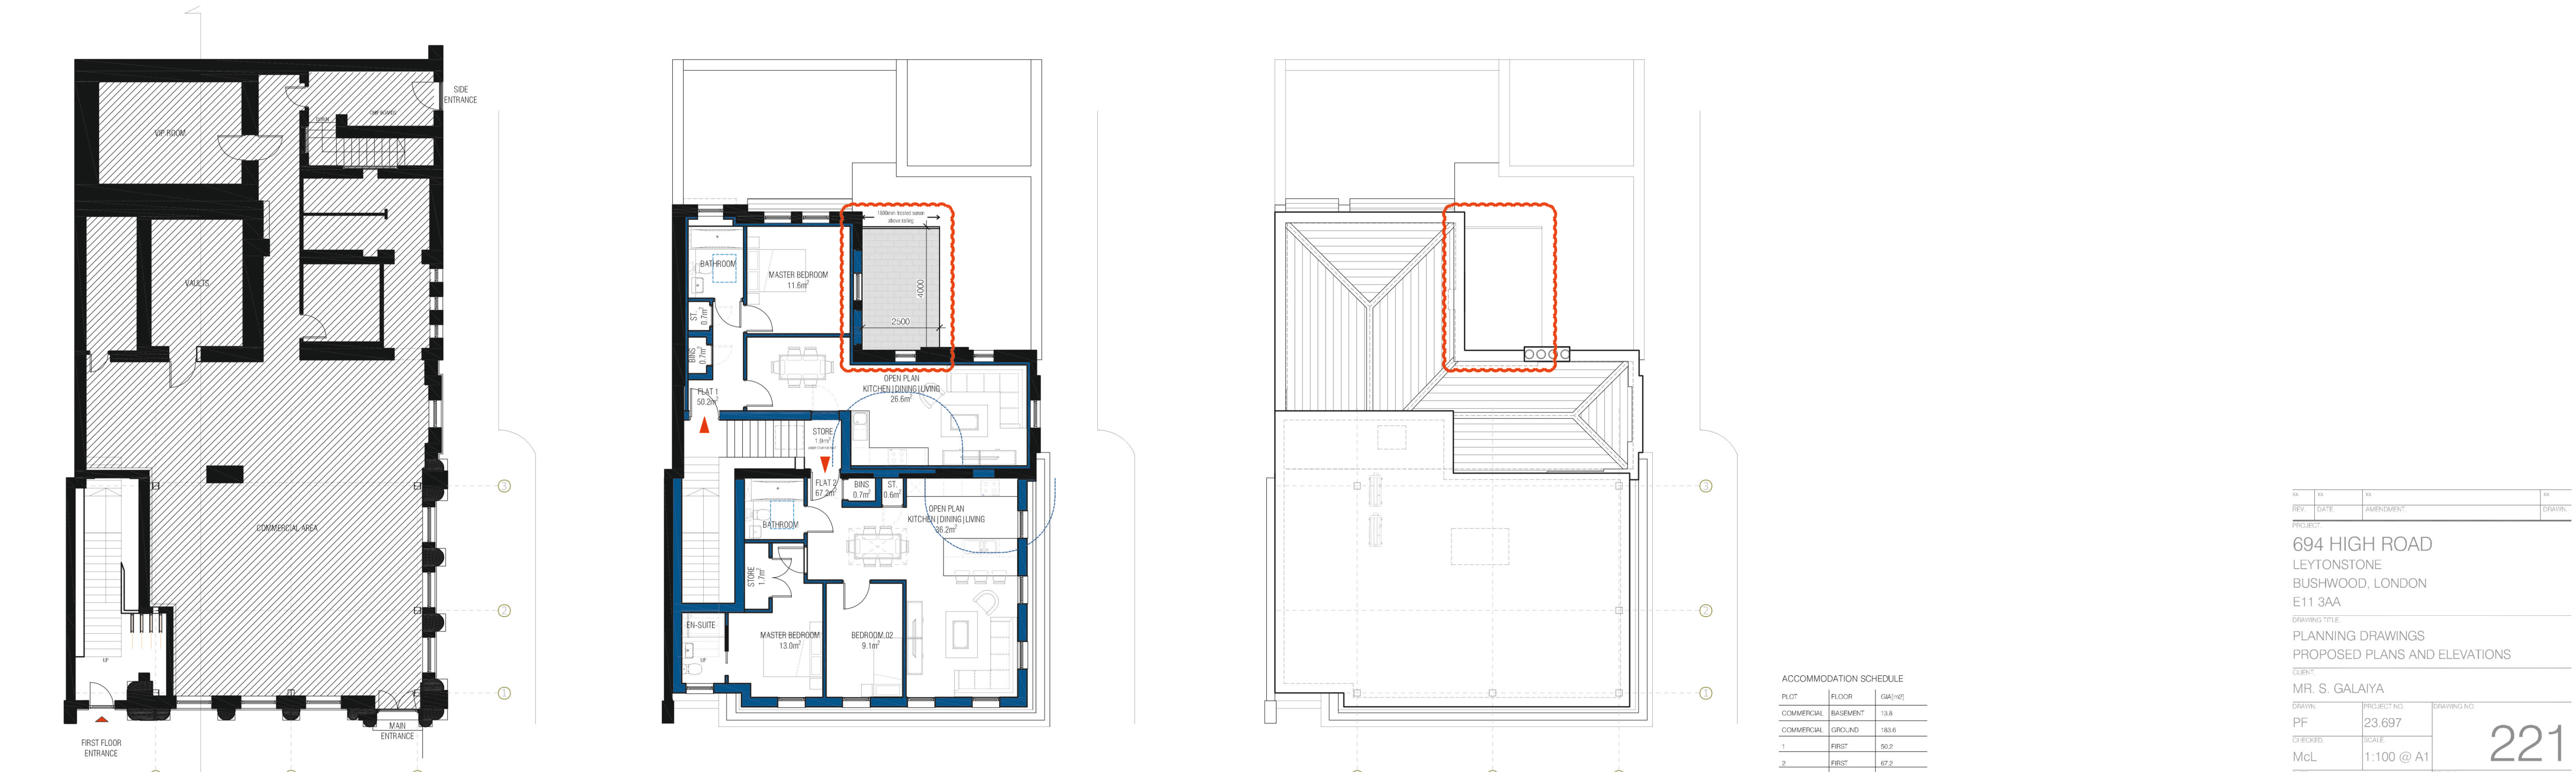

PROPOSED GROUND FLOOR PLAN
SCALE: 1:100 @ A1

PROPOSED FIRST FLOOR PLAN
SCALE: 1:100 @ A1

PROPOSED ROOF PLAN
SCALE: 1:100 @ A1

ACCOMMODATION SCHEDULE		
PLOT	FLOOR	GIA (m ²)
COMMERCIAL	BASMENT	13.6
COMMERCIAL	GROUND	183.6
1	FIRST	50.2
2	FIRST	47.2