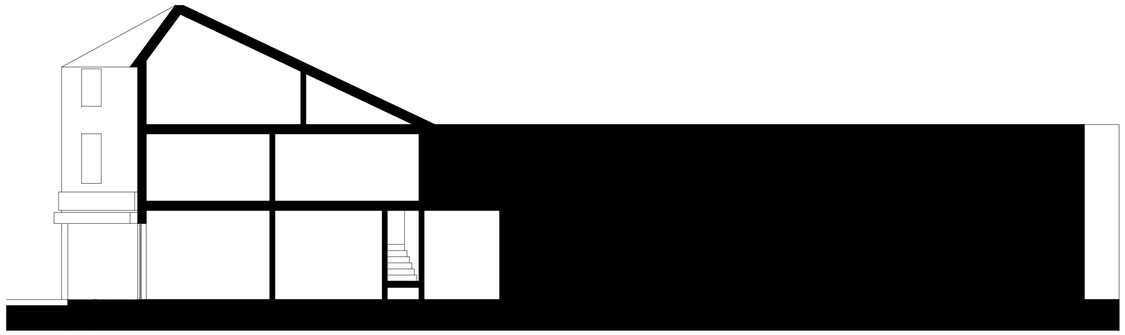

1 EXISTING BUILDING SECTION
Scale 1:100

0 1 5 10
Scale = 1:100

176 Wood Street
LONDON
E17 3HX

F.C RE Ltd
61 Warneford Street,
London,
E9 7NG

Architect
Paolo Cossu Architects
25 Hatton Garden
London
EC1N 8BQ

GENERAL NOTES

ALL DIMENSIONS TO BE CHECKED ON SITE
DISCREPANCIES TO BE REPORTED IMMEDIATELY TO THE ARCHITECT

FOR STRUCTURAL DIMENSIONS AND SETTING OUT SEE STRUCTURAL ENGINEERS DRAWINGS

ALL INFORMATION SUBJECT TO STATUTORY APPROVALS BEING OBTAINED

INFORMATION NOT TO BE USED OTHER THAN AS DEFINED BY THE DRAWING STATUS

Issue	Description	Drawn	Checked	Date
-	Information	JB	PC	02.02.26

Project	079
Scale	1:100
Format	841 x 594 (ISO A1)

Drawing title

Existing Section

Drawing number

1.079.030